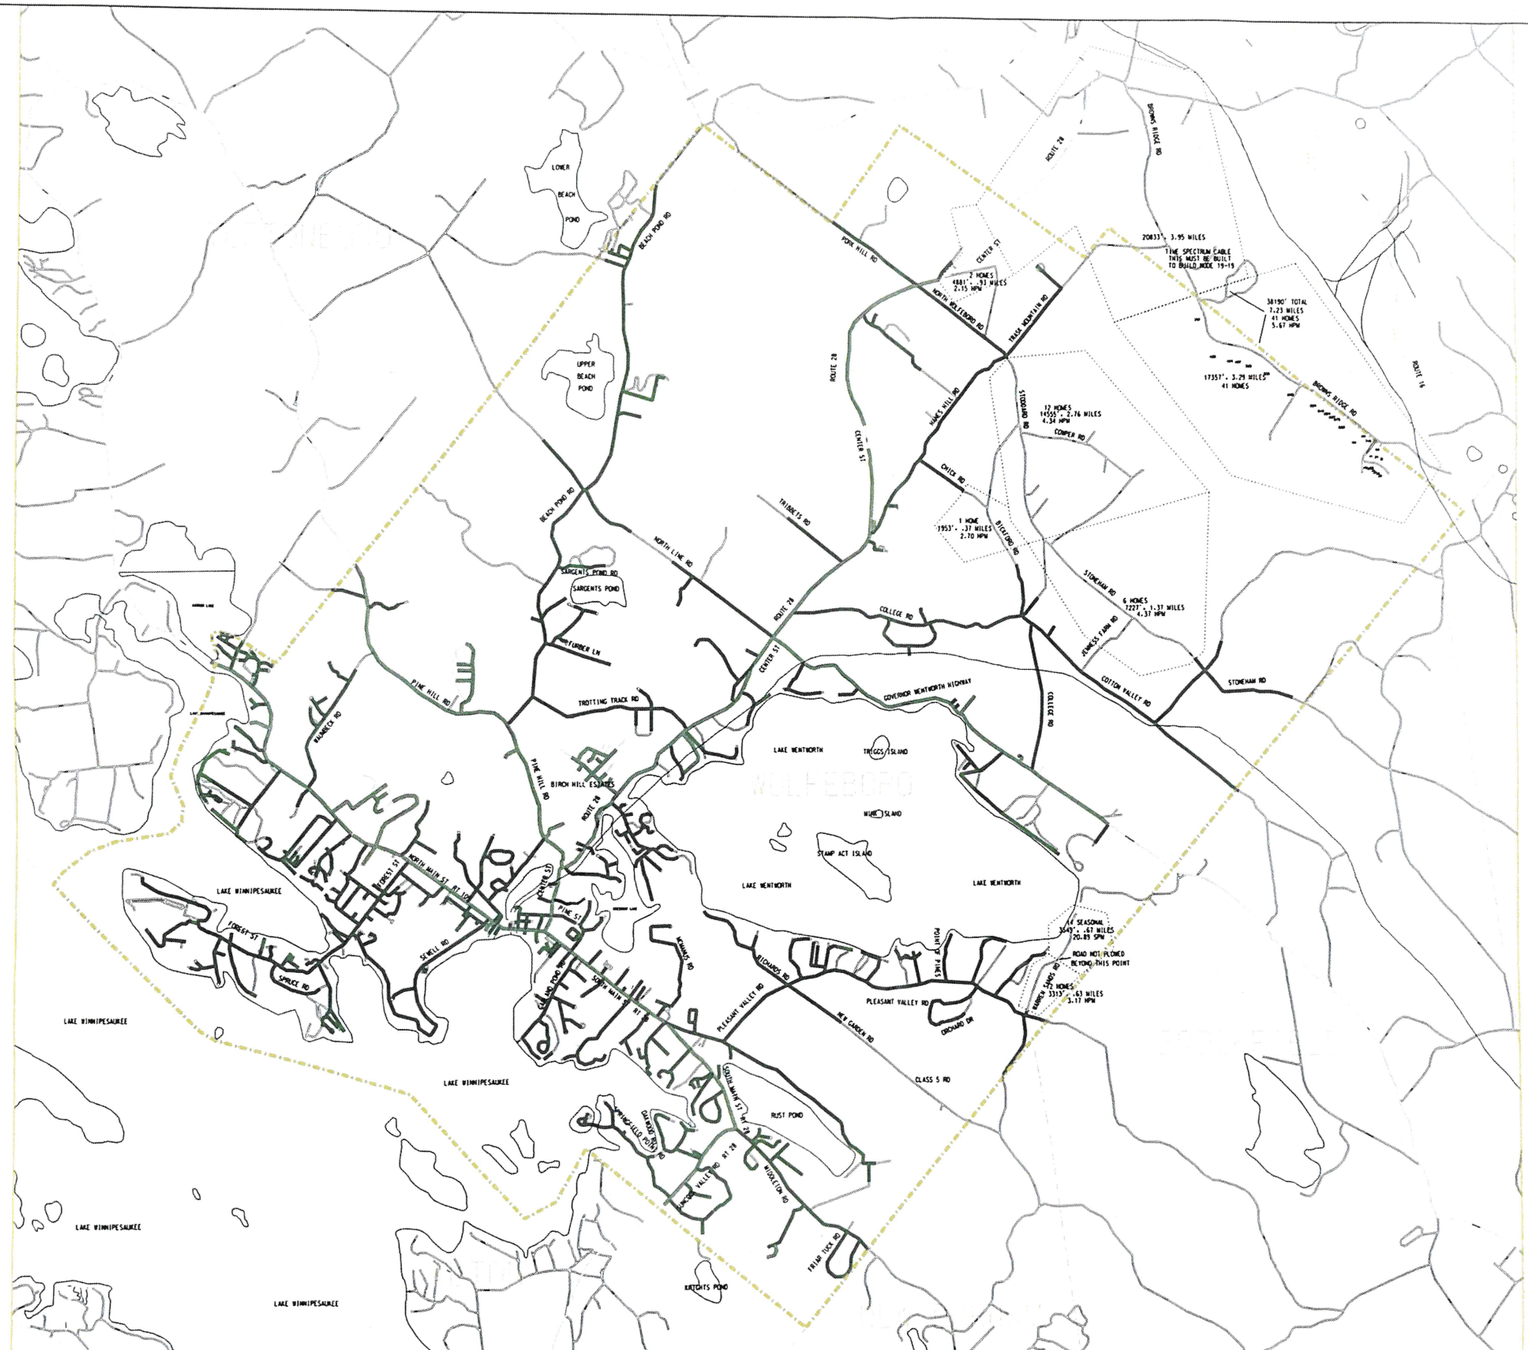

• ABB route map —

• As of 01/01/2020

TOTAL MILES = 147.86

TOTAL PASSINGS = 4686 (INCLUDES RESIDENTIALS AND BUSINESS)

TOTAL MILES BUILT = 137.3

TOTAL PASSINGS BUILT = 4604

% OF MILES BUILT = 92.6

% OF PASSINGS BUILT = 98.3

NON CABLED AREAS

CABLED AREAS

...LE SUMMARY	QTY.	SYMBOL	PED SUMMARY	QTY.	STRAND SUMMARY	AERIAL	UG	TOTAL
...E POLE			PEDESTAL		STRAND/TRENCH FOOTAGE			
...LE			VAULT		ACTUAL PASSINGS			
...LE			MANHOLE		POTENTIAL PASSINGS			
...LE W/TRANS.			MANHOLE		COMMERCIAL PASSINGS			
...LE W/TRANS.			LOCKBOX		MDU BUILDINGS			
...E					MDU PASSINGS			
...OLES								

STRAND SYMBOLOGY

POWER ANCHOR — JOINT ANCHOR — TTL ANCHOR
COMMERCIAL COUNT — 92 — HOUSE COUNT
UTILITY NODE NO. — 175-14/14 — POWER/TEL NO
49 — ADDRESS
50AA — APT. ADDRESS
50AB
50MC

PHILLIPS 6-DNA-498/48 NODE
MOTOROLA SG-2000 NODE

NODE NAME
MODEL NUM.
MAIN OUTPUTS
X:0.0/45.5/33.5
PS #/MODEL/VAC

AMPLIFIER BLOCK

DC-IN			
AMP NUMBERS			
DIST TO AMP 1			
MODEL NUMBER			
2	3	4	
5	6	7	
EXP PADS	EXP PADS	EXP PADS	
A	9	10	
REV PADS	REV PADS	REV PADS	
EXP SPACER	EXP SPACER	VAC	

INTERNAL SPLITER
1: CASCADE
2: HI INPUT
3: ALT FREQ INPUT
4: LOW INPUT
5: HI OUTPUT
6: ALT FREQ OUTPUT
7: LOW OUTPUT
8: REV HI OUTPUT
9: REV ALT OUTPUT
10: REV LOW OUTPUT

PHILLIPS 6GHA/37/40 AMP — SECONDARY OUTPUT — MAIN OUTPUT
PHILLIPS 6GHA/37 AMP WITH INTERNAL SPLIT — SECONDARY OUTPUT — MAIN OUTPUT — SECONDARY OUTPUT — C-COR FNT — C-COR FND
PHILLIPS LE58/ACC
PHILLIPS SE 7315BACC C-COR ACC LE
PHILLIPS SE LE58/MAIN C-COR MAIN LE
PHILLIPS 6GHA/29

POWER BLOCK
DIRECTIONAL COUPLER
TWO WAY SPLITTER
THREE WAY UNEQUAL SPLITTER
THREE WAY EQUAL SPLITTER
POWER INSERTER
INTERNAL 2WAY
INTERNAL DC-8
INTERNAL DC-12
IN-LINE EQUALIZER
LINE TERMINATOR
SPLICE
POWER SUPPLY — TOTAL CURRENT DRAW — PS MODEL #
TWO PORT TAP
FOUR PORT TAP
EIGHT PORT TAP
ELECTROLINE TAPS

ROCHESTER CABLE TYPES	BELMONT CABLE TYPES
.500 MC2	.875 P3
.650 MC2	.750 P3
.750 MC2	.625 P3
QR 540	.500 P3
QR 715	.860 QR
QR 860	.715 QR
T10 500	.540 QR
FIBER	FIBER

DRAWING STATUS	DATE	BY
LAST REVISION	2/3/14	DGG

DESIGN ARCHITECTURE:

ATLANTIC broadband

PREPARED BY ATLANTIC BROADBAND ROCHESTER NH OFFICE

SCALE AS SHOWN

CITIES: WOLFEBORO

STATE: NH

MAP NO: WOLFE-2011

9 7:01:08 AM